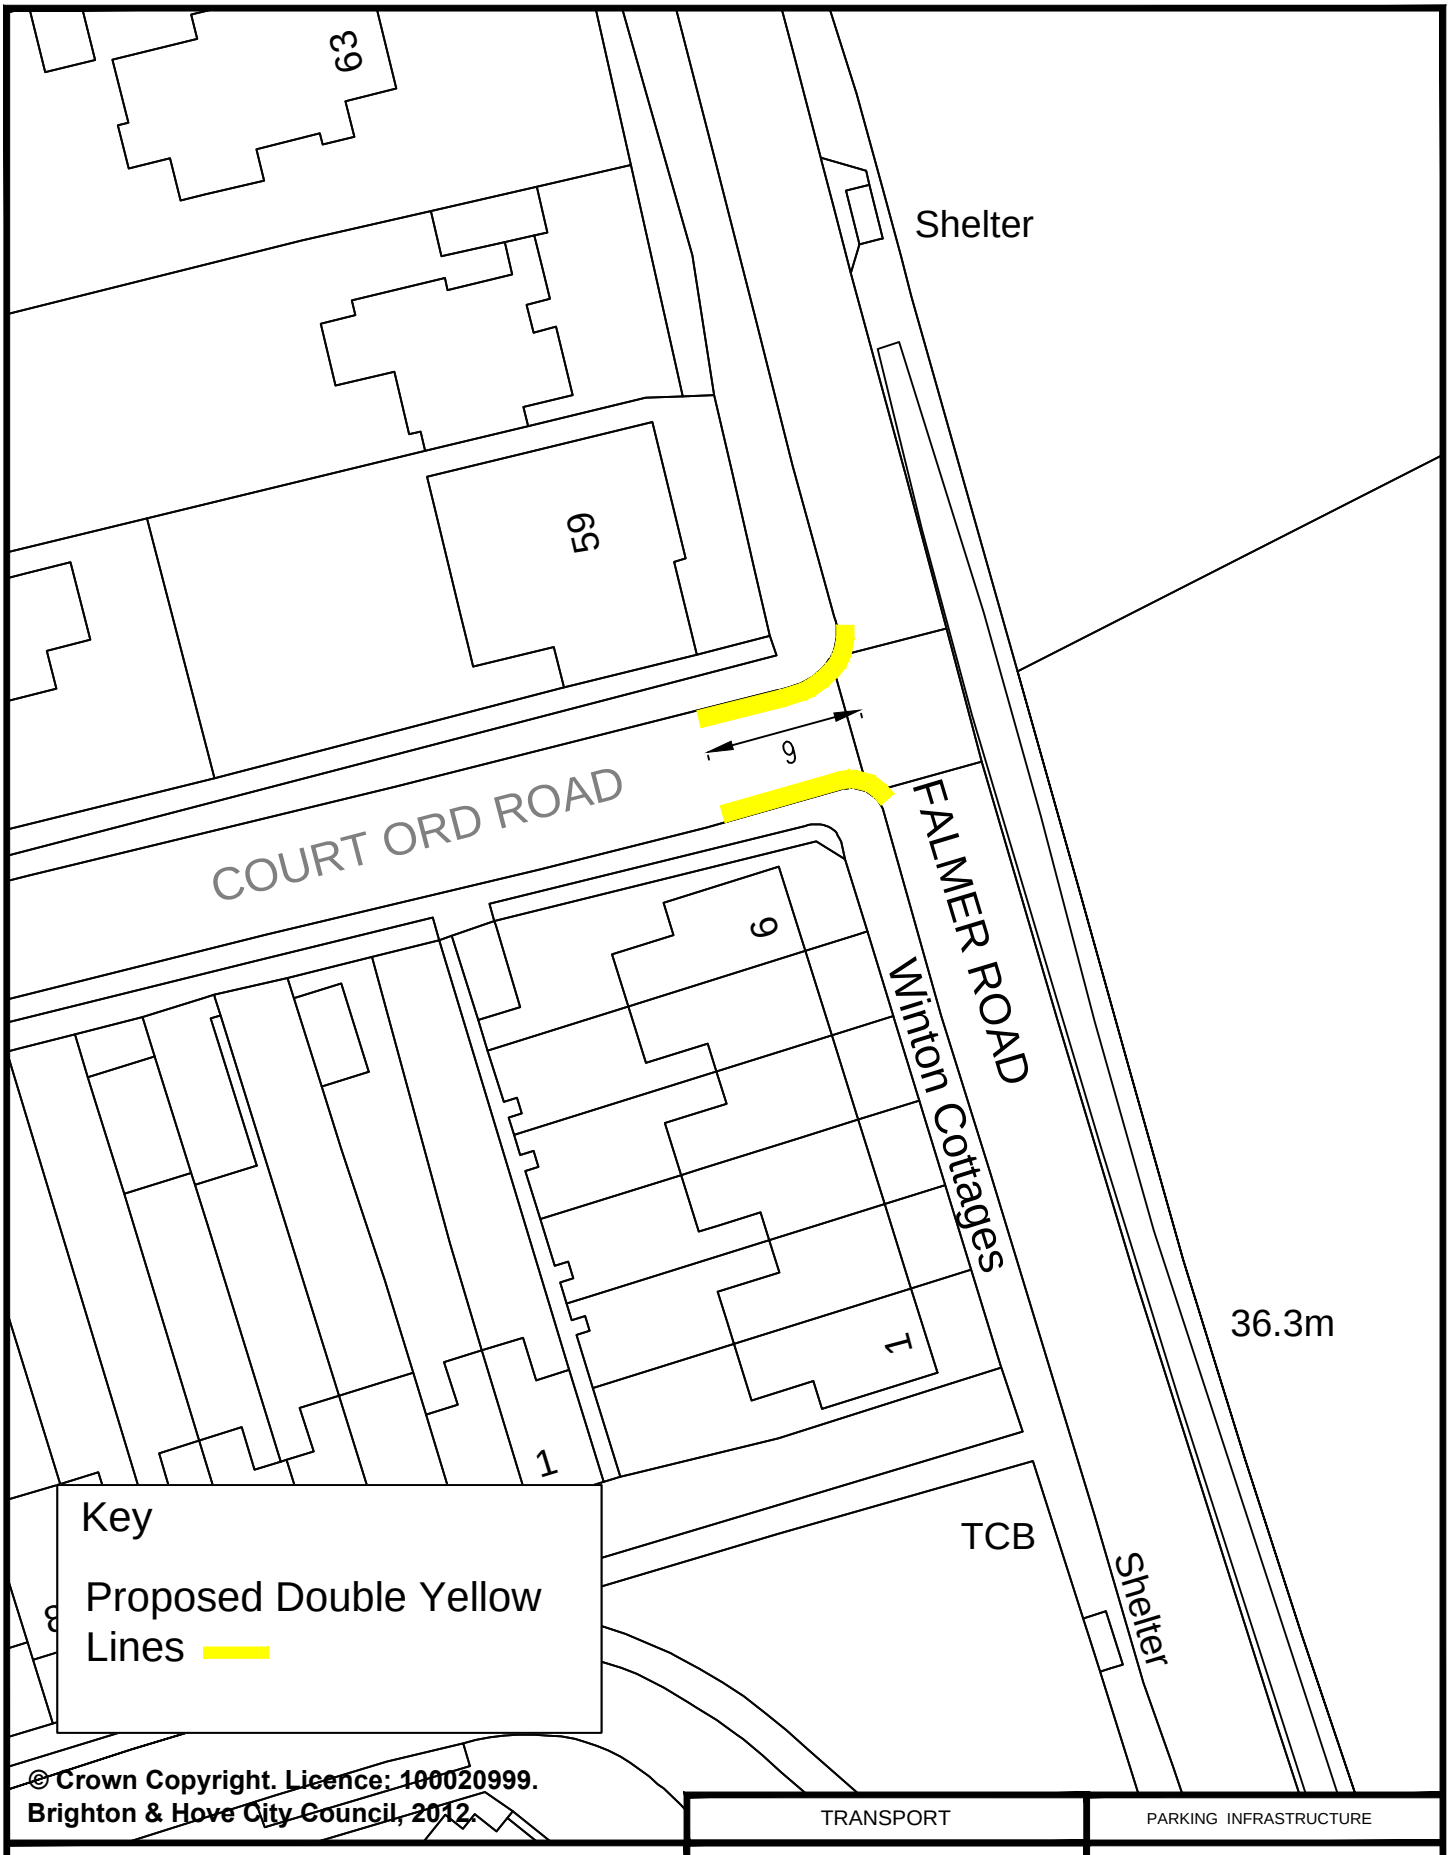

© Crown Copyright. Licence: 100020999.
Brighton & Hove City Council, 2012.

	TRANSPORT	PARKING INFRASTRUCTURE
Address: Court Ord Road, Rottingdean	Scale : N.T.S.	Brighton & Hove
	Date : July 2017	
Reason: To prevent obstruction to all road users	Drawn : D.A.	
	Drawing Number : B&H-DYLS-001	

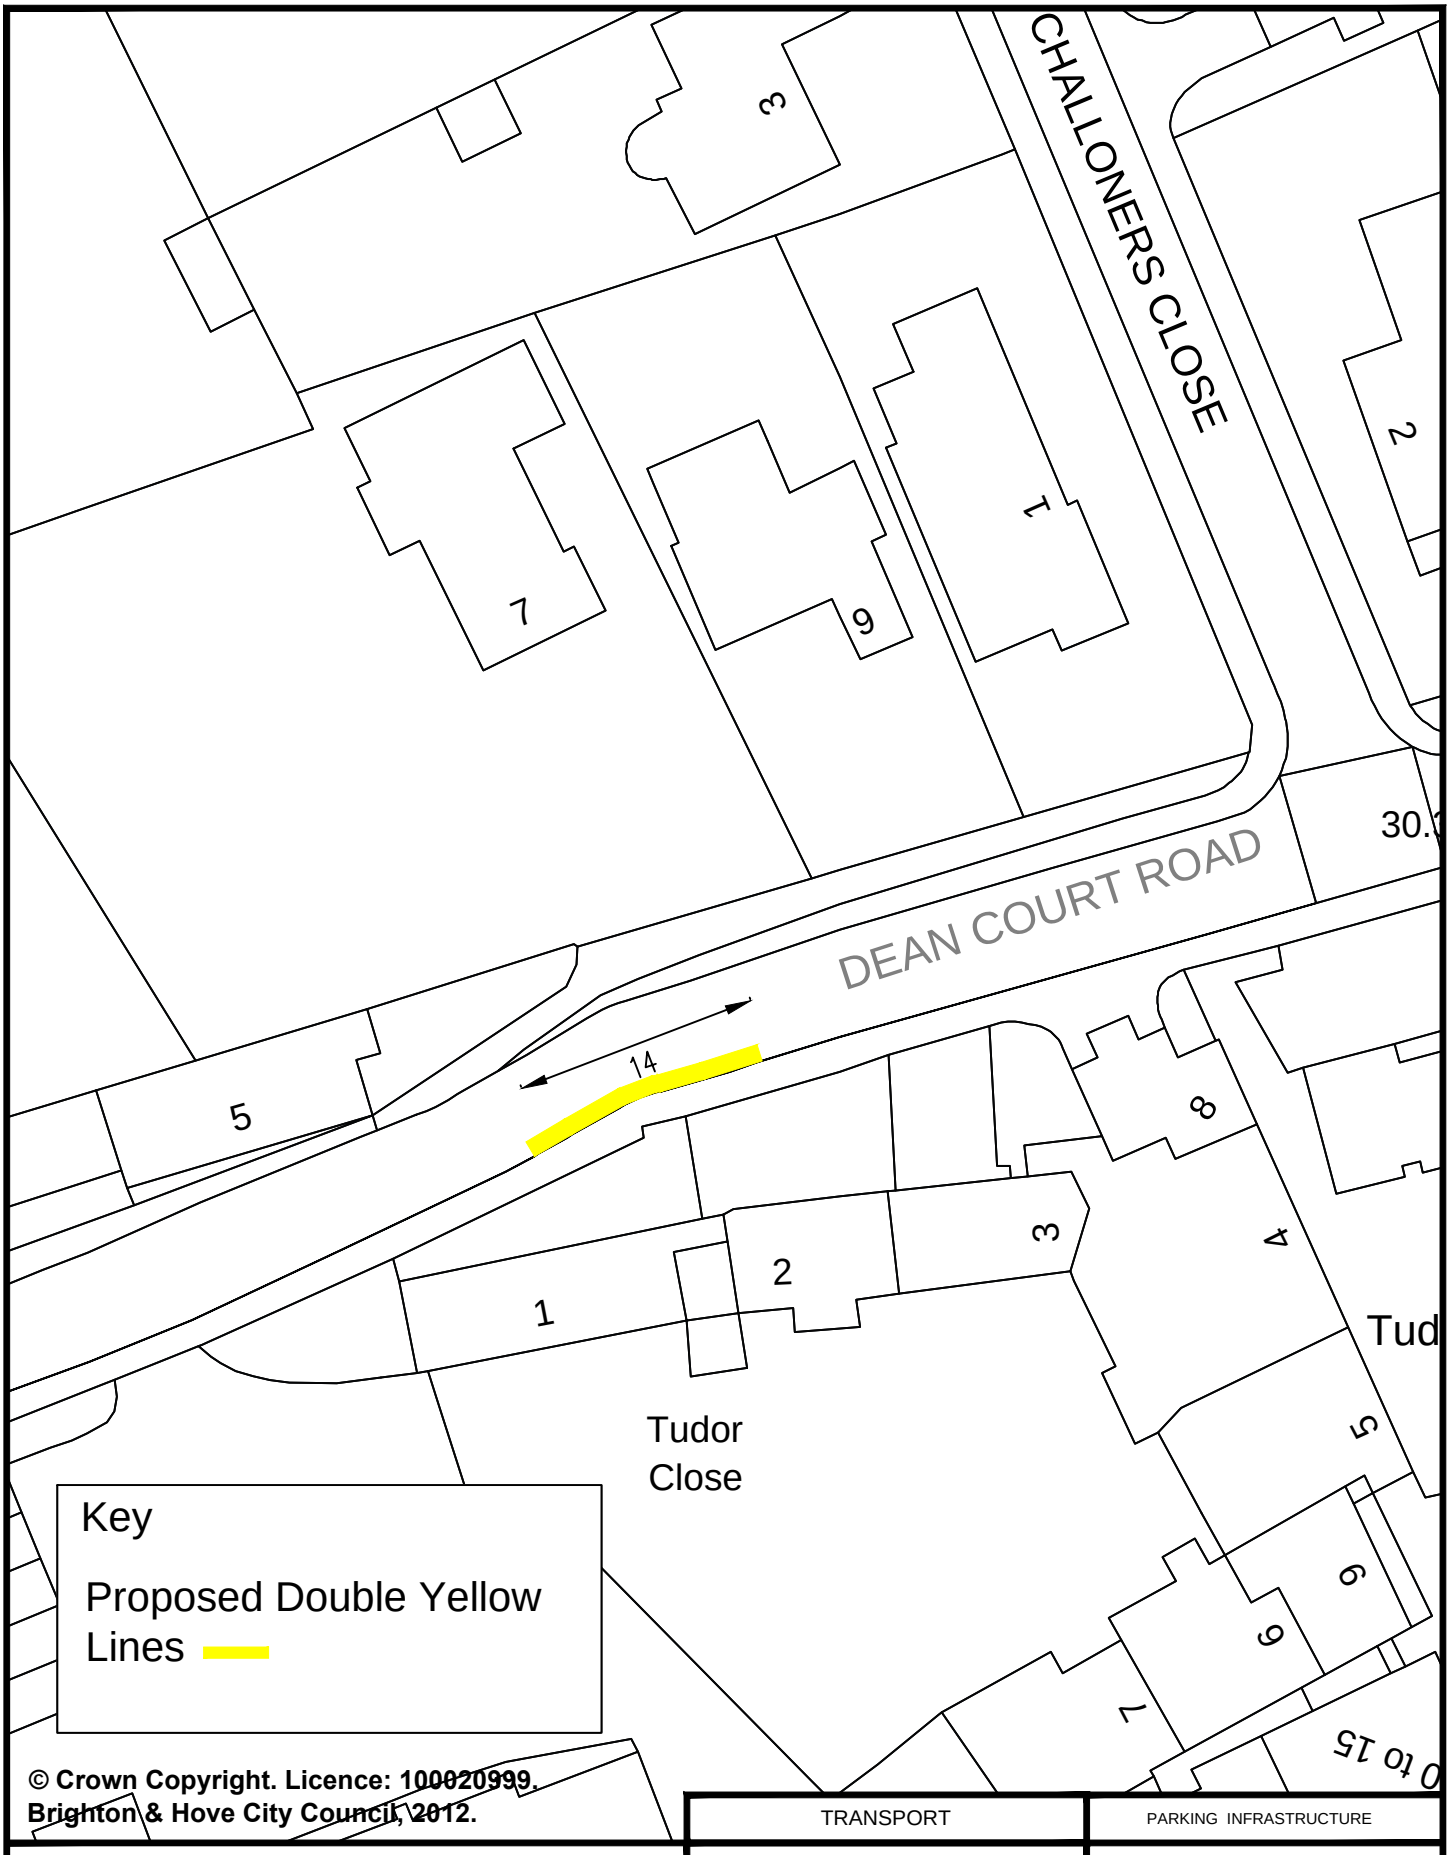

© Crown Copyright. Licence: 100020999, Brighton & Hove City Council, 2012.

TRANSPORT	PARKING INFRASTRUCTURE
Address: Dean Court Road, Rottingdean	Scale : N.T.S.
	Date : July 2017
Reason: To prevent obstruction to all road users	Drawn : D.A.
	Drawing Number : B&H-DYLS-002

Brighton & Hove

Key

Double yellow lines

Pay by phone Max stay 4 hours no return within 4 hours

Pedestrian walkway

*Double yellow lines shall also apply to the pedestrian walkway *

ROEDEAN

ROEDEAN ROAD

ROEDEAN WAY

ROEDEAN PATH

THE CLIFF

MARINE DRIVE

Undercliff Walk

Miniature Golf Course

Sewage Ppg Sta

Tank

Car Park

Shelter

El Sub Sta

The Outlook

Linwood House

Green House

Downs Edge

Roedean House

Hilbringen

Najd

Throwley House

Meadows

Polano

Trinity House

Victory Mews

Pontoons

Wellington Court

St Vincent's Court

Hamilton Court

Collingwood Court

Merton Court

THE STRAND

The Boatyard

Shingle

Groyne

Mean High Water

Stone

Stones

62.3m

62.2m

66.2m

54.6m

47.1m

47.8m

48.5m

47.0m

51.4m

50.1m

46.0m

46.4m

41.1m

35.3m

31.7m

30.3m

5.7m

5.6m

© Crown Copyright. Licence: 100020999. Brighton & Hove City Council, 2015.

Client	PARKING INFRASTRUCTURE
	TRANSPORT
Job title	Introduction of pay by phone parking, double yellow lines and relocation of pedestrian walkway
Drawing Title	Roedean Road Brighton.
	Brighton & Hove City Council
Scale	1:1000
Original drg. size	A1
Date	July 2017
Drawn	R McMillan
Checked	-
Approved	-
Drawing status	Current
Drawing Number	B&H 852
Rev	-

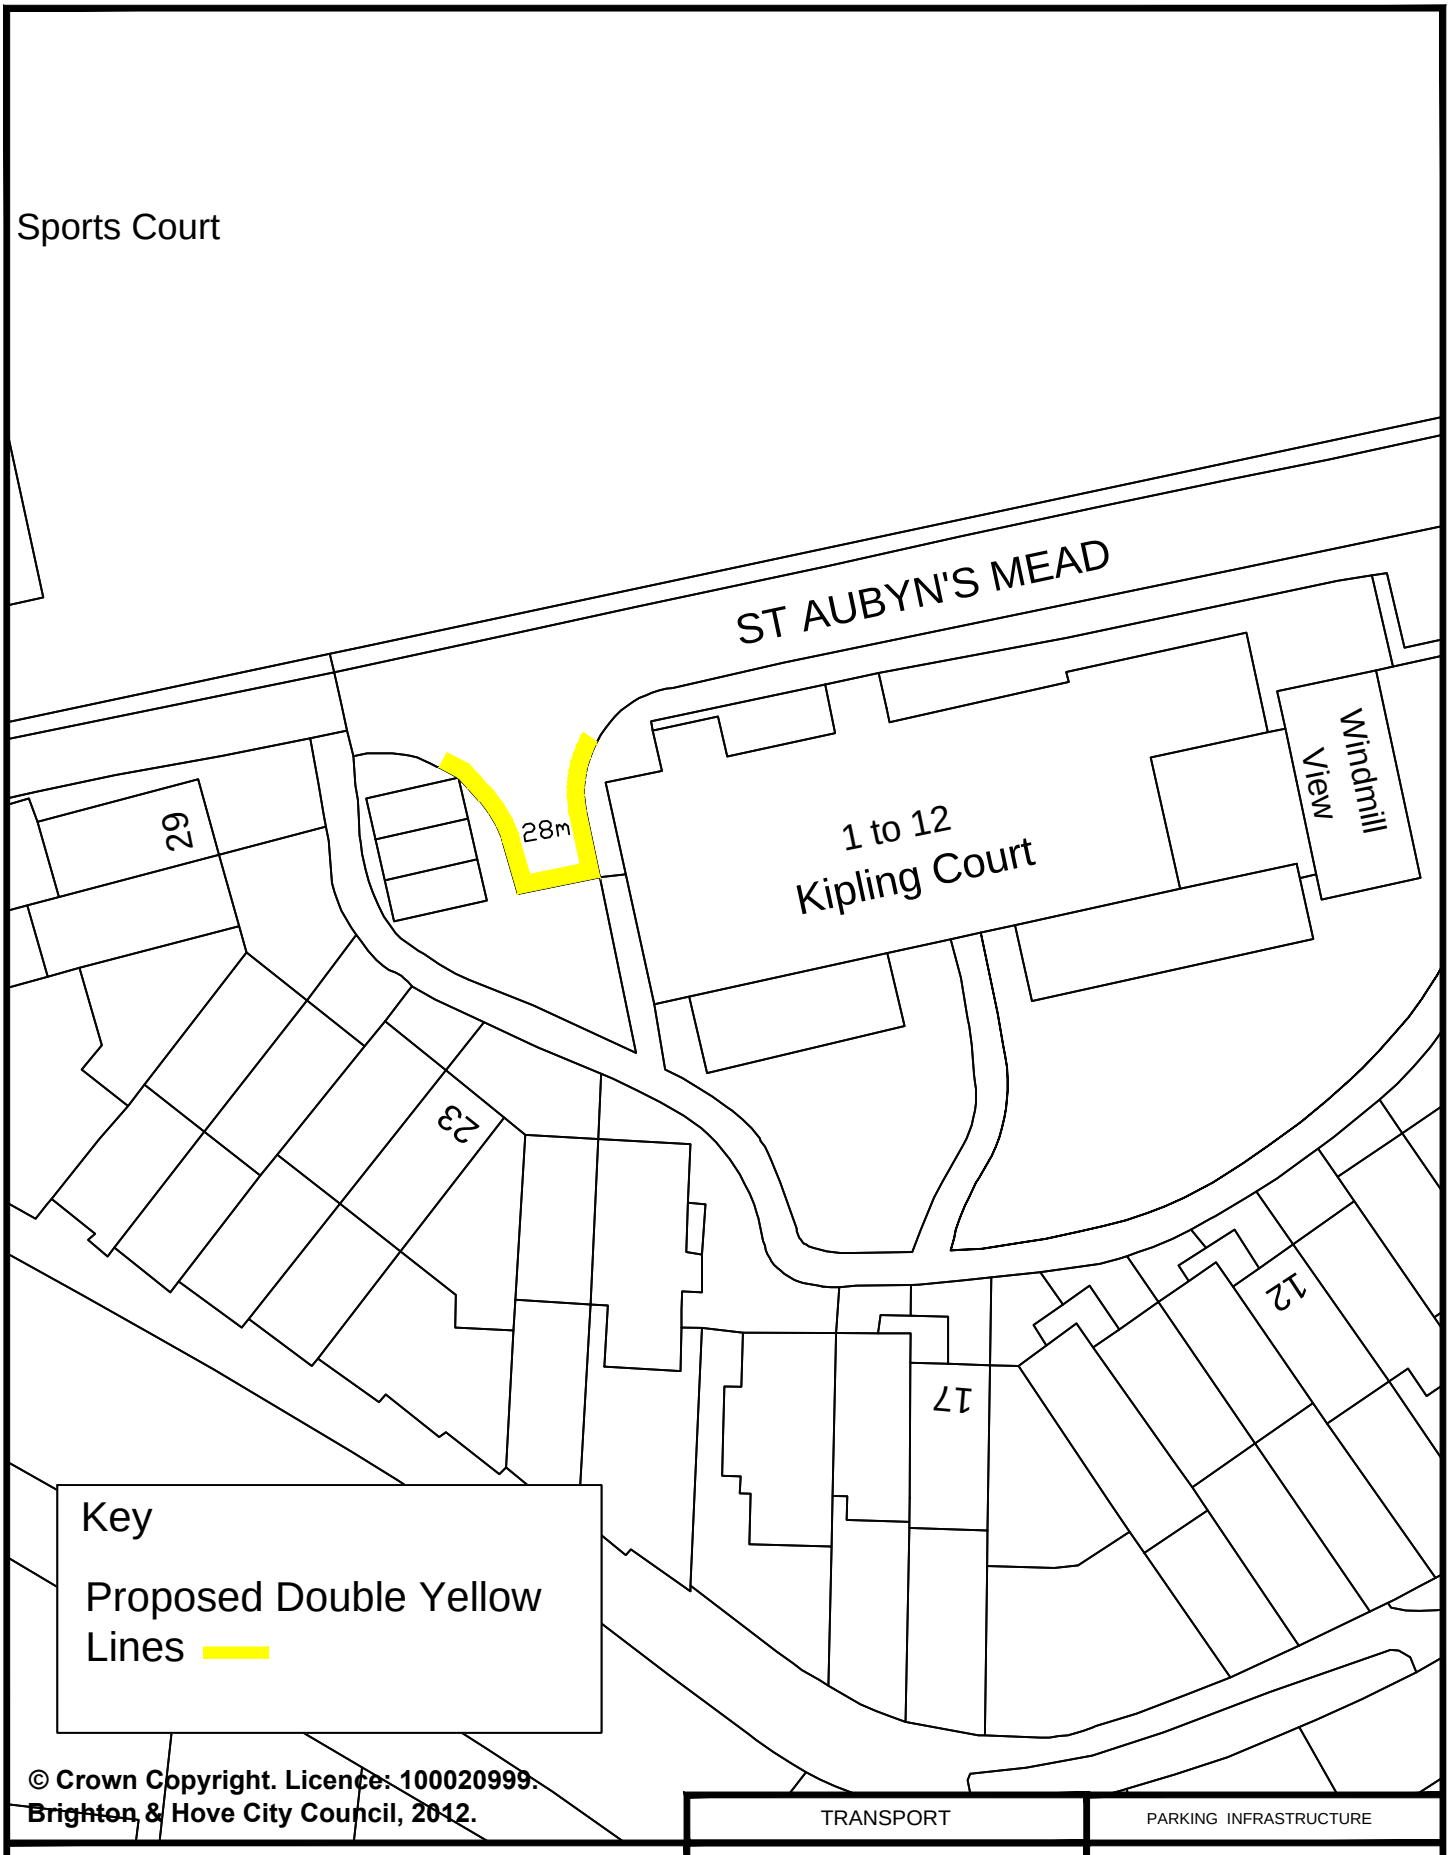

© Crown Copyright. Licence: 100020999.
Brighton & Hove City Council, 2012.

	TRANSPORT	PARKING INFRASTRUCTURE
Address: St Aubyns Mead, Rottingdean	Scale : N.T.S.	
	Date : July 2017	
Reason: To prevent obstruction to all road users	Drawn : D.A.	Brighton & Hove
	Drawing Number : B&H-DYLS-003	