BH2016/02329 308 Dyke Road, Brighton

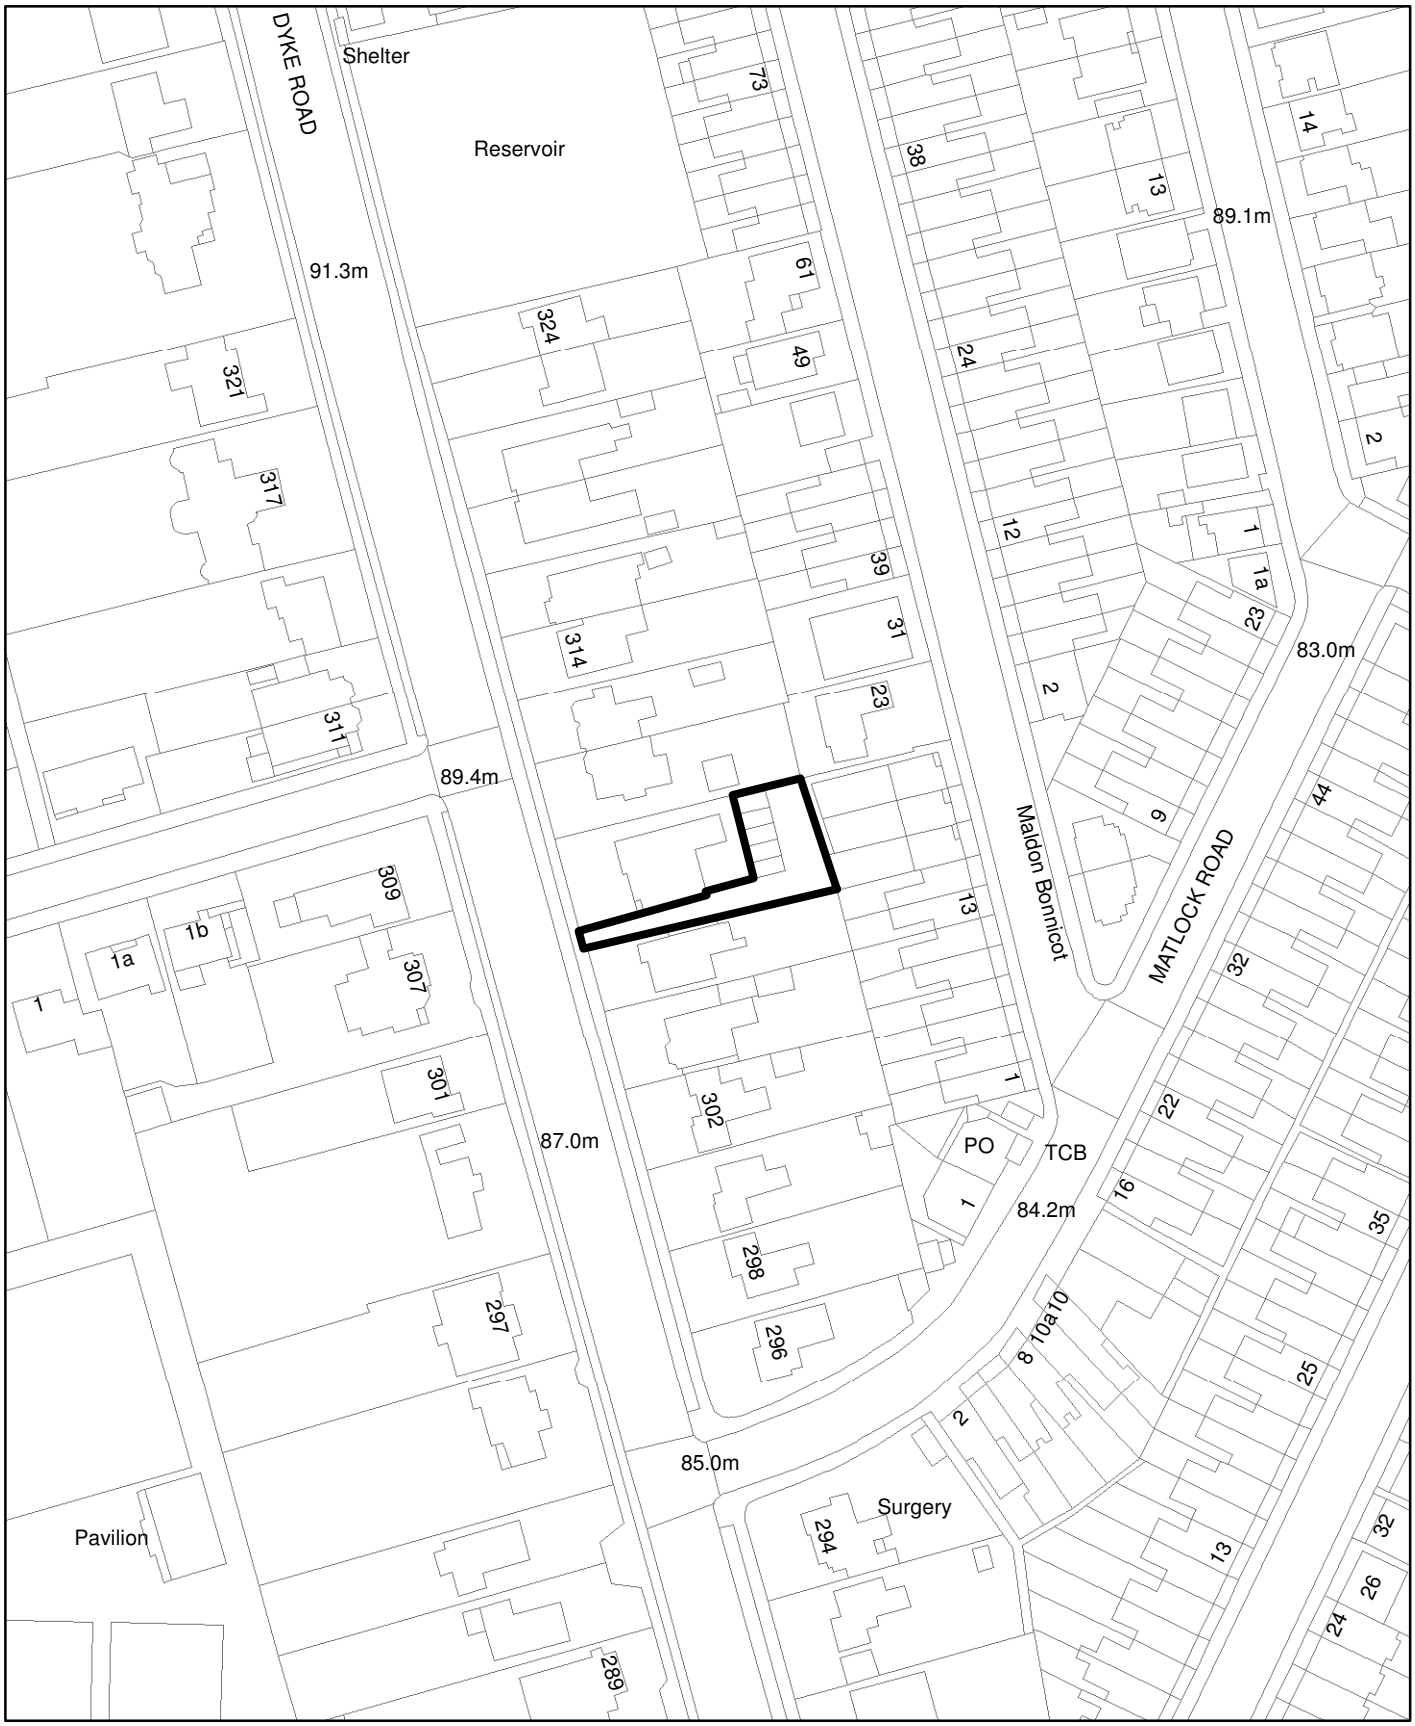

Brighton & Hove City Council

N

Scale: 1:1,250

(c) Crown Copyright. All rights reserved. Licence: 100020999, Brighton & Hove City Council. 2016.