BH2017/00690 92 Southall Avenue Brighton

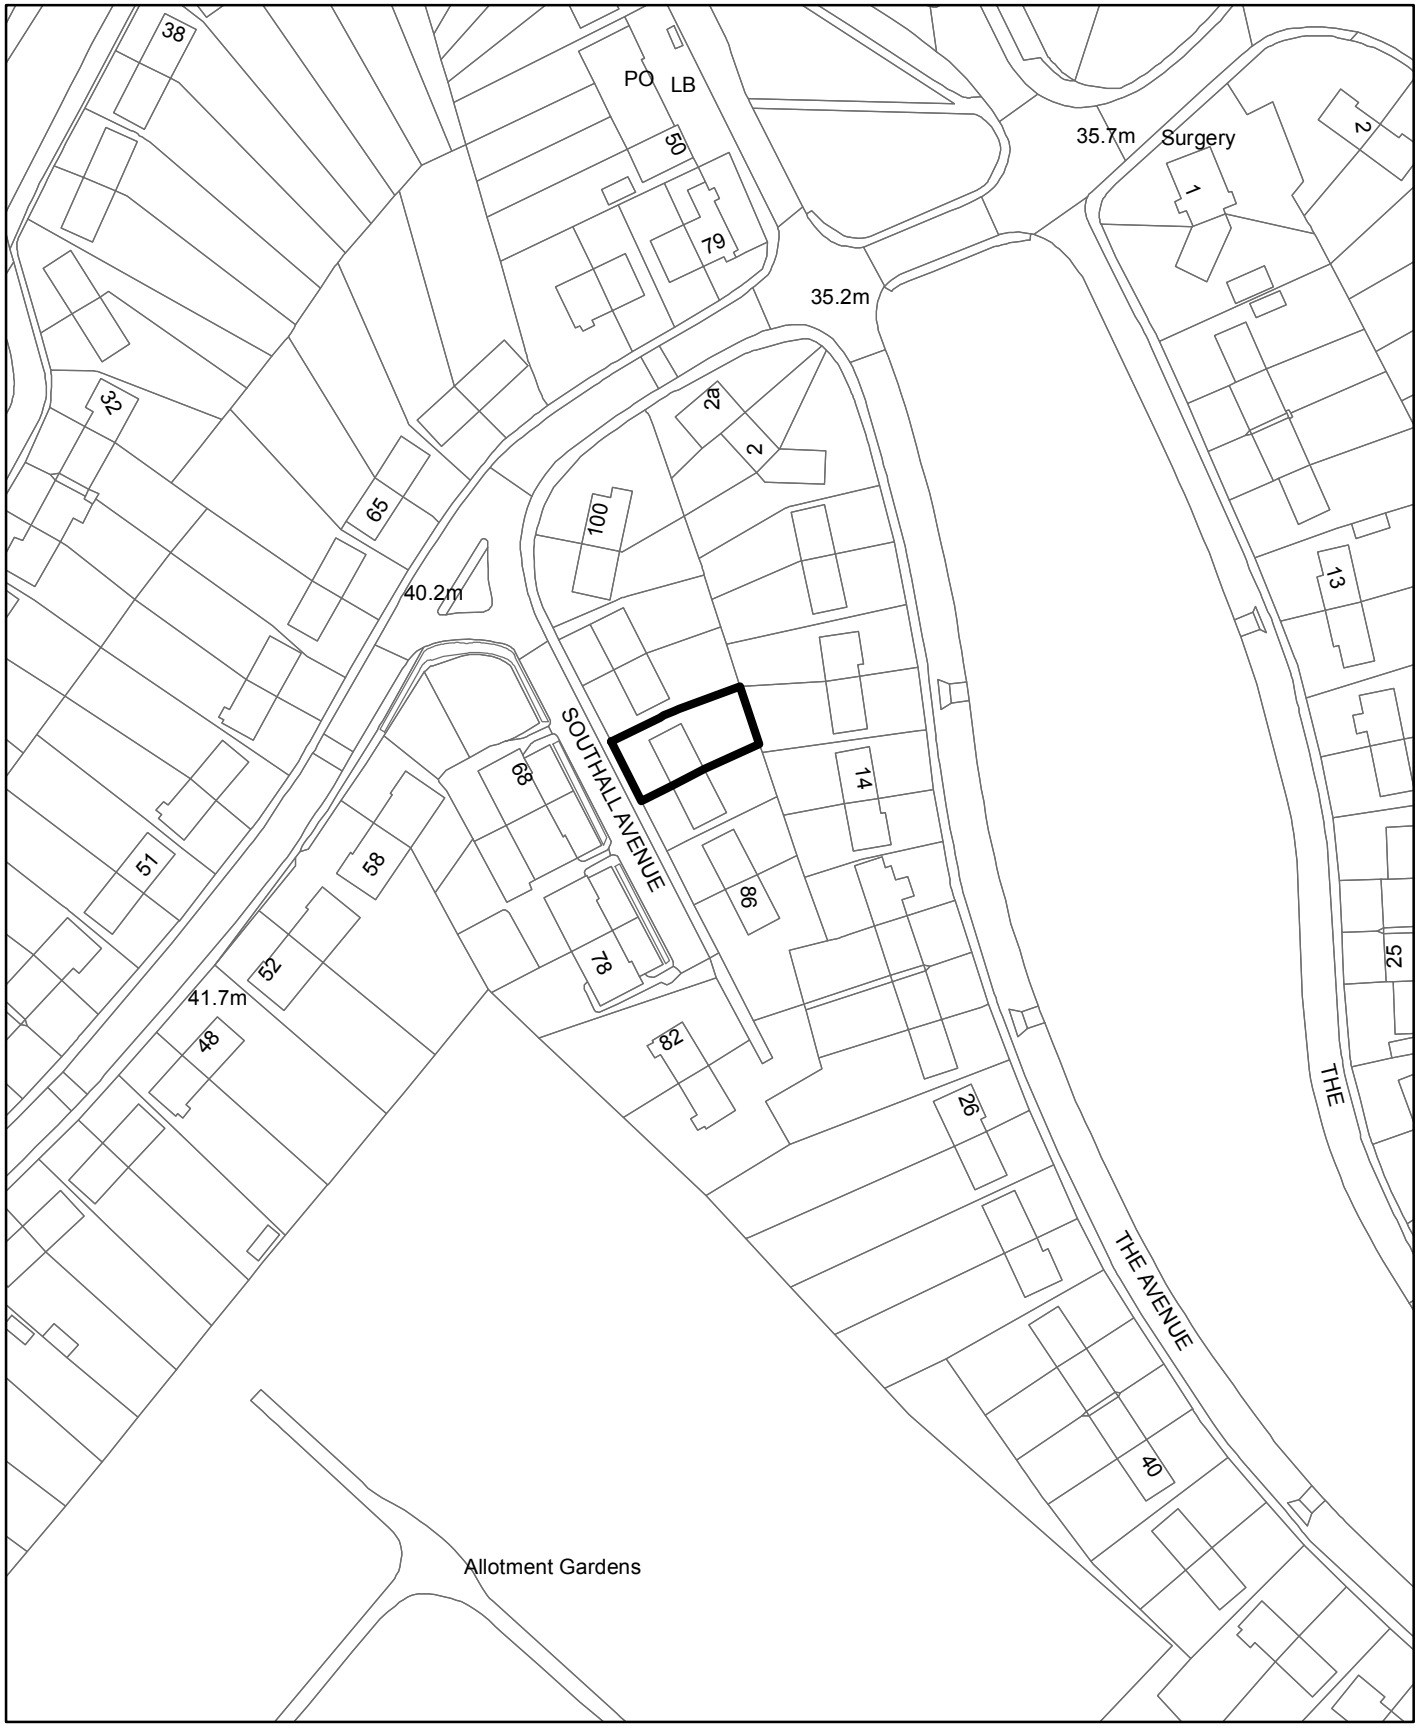

Brighton & Hove City Council

N

Scale: 1:1,250

(c) Crown Copyright. All rights reserved. Licence: 161 20999, Brighton & Hove City Council. 2017.