BH2017/00662 The Downsman, 189 Hangleton Way, Hove

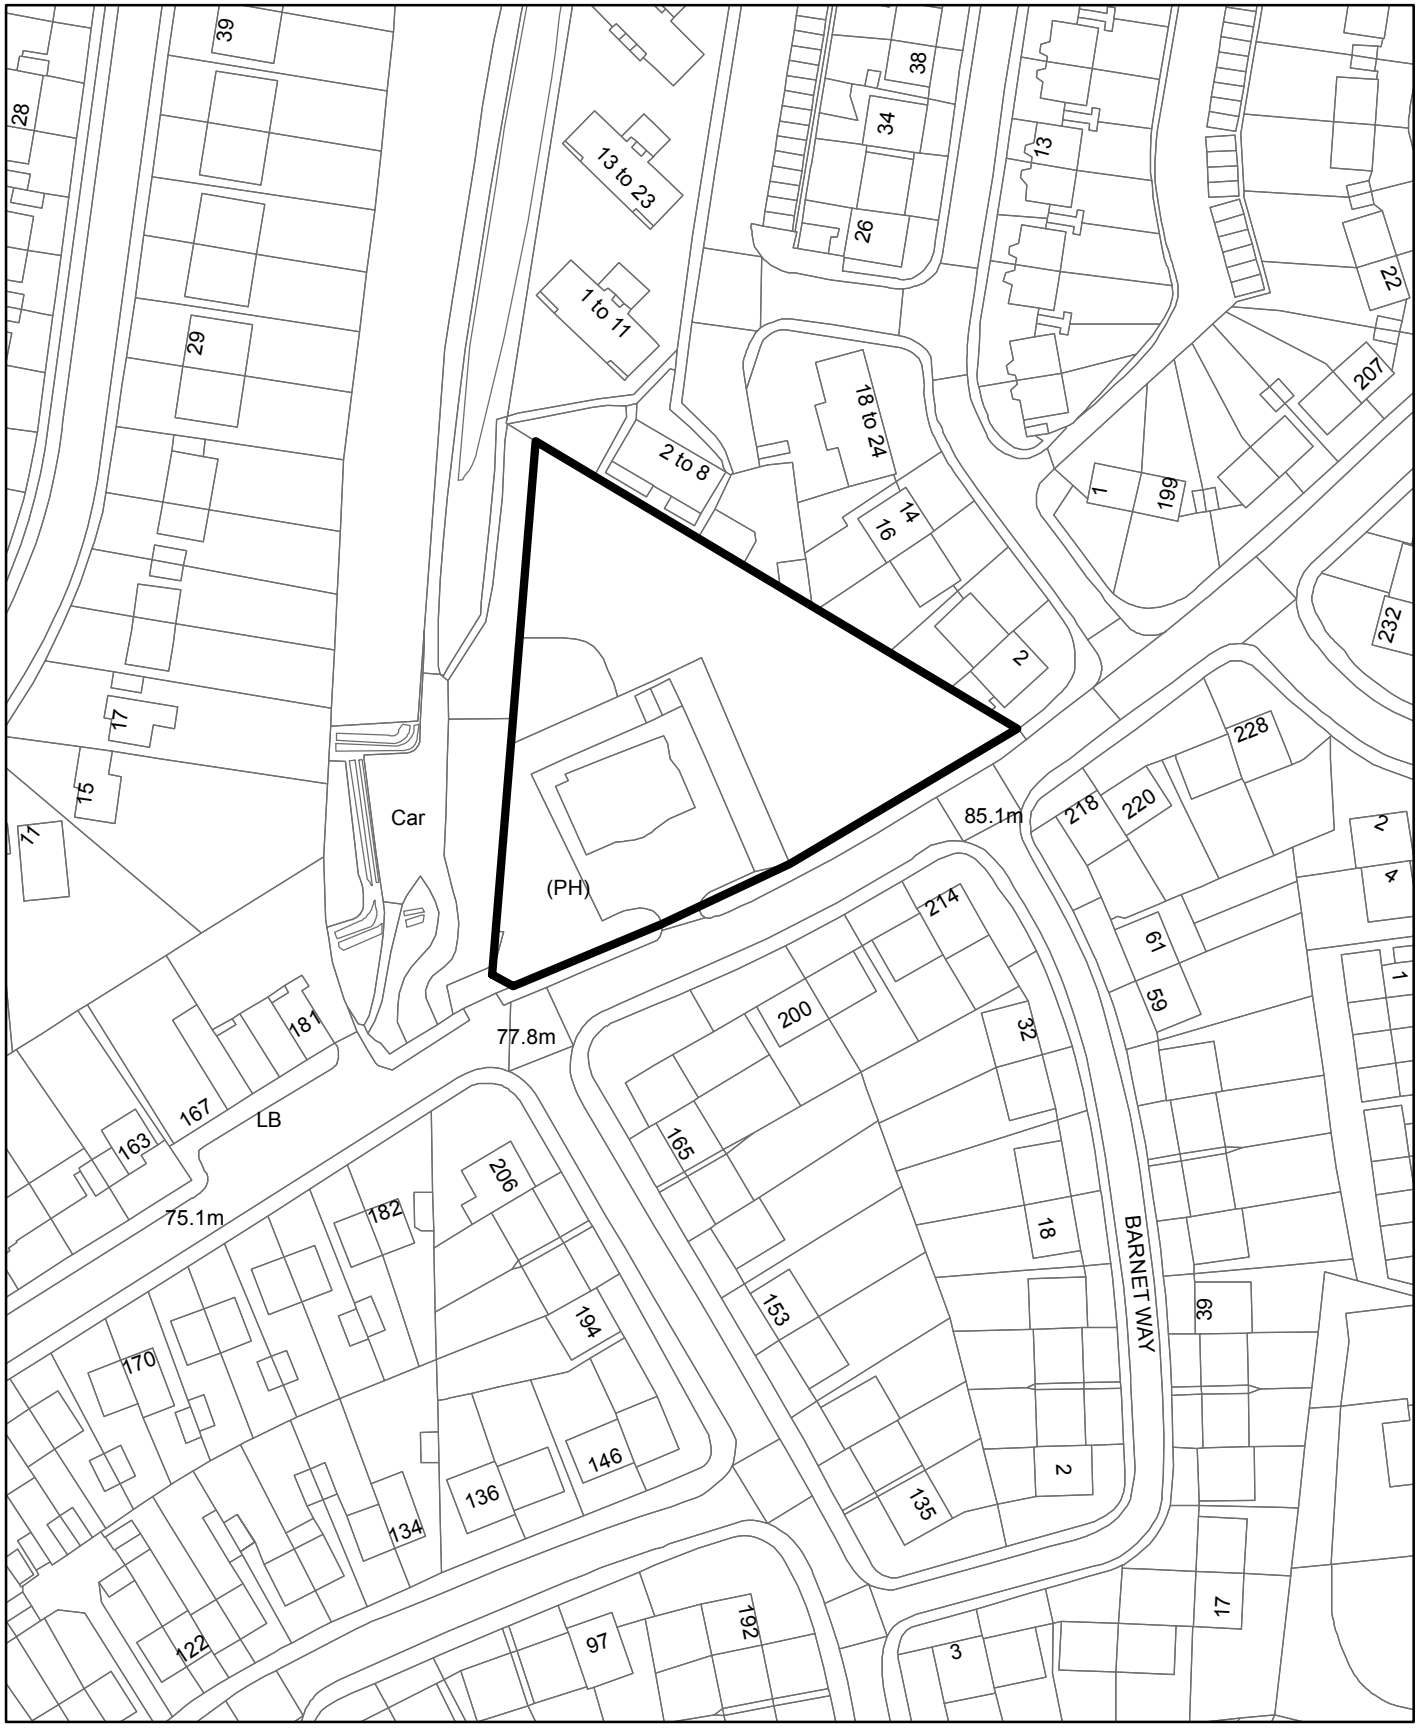

Brighton & Hove City Council

N

Scale: 1:1,250

(c) Crown Copyright. All rights reserved. Licence: 125020999, Brighton & Hove City Council. 2017.