Appendix B

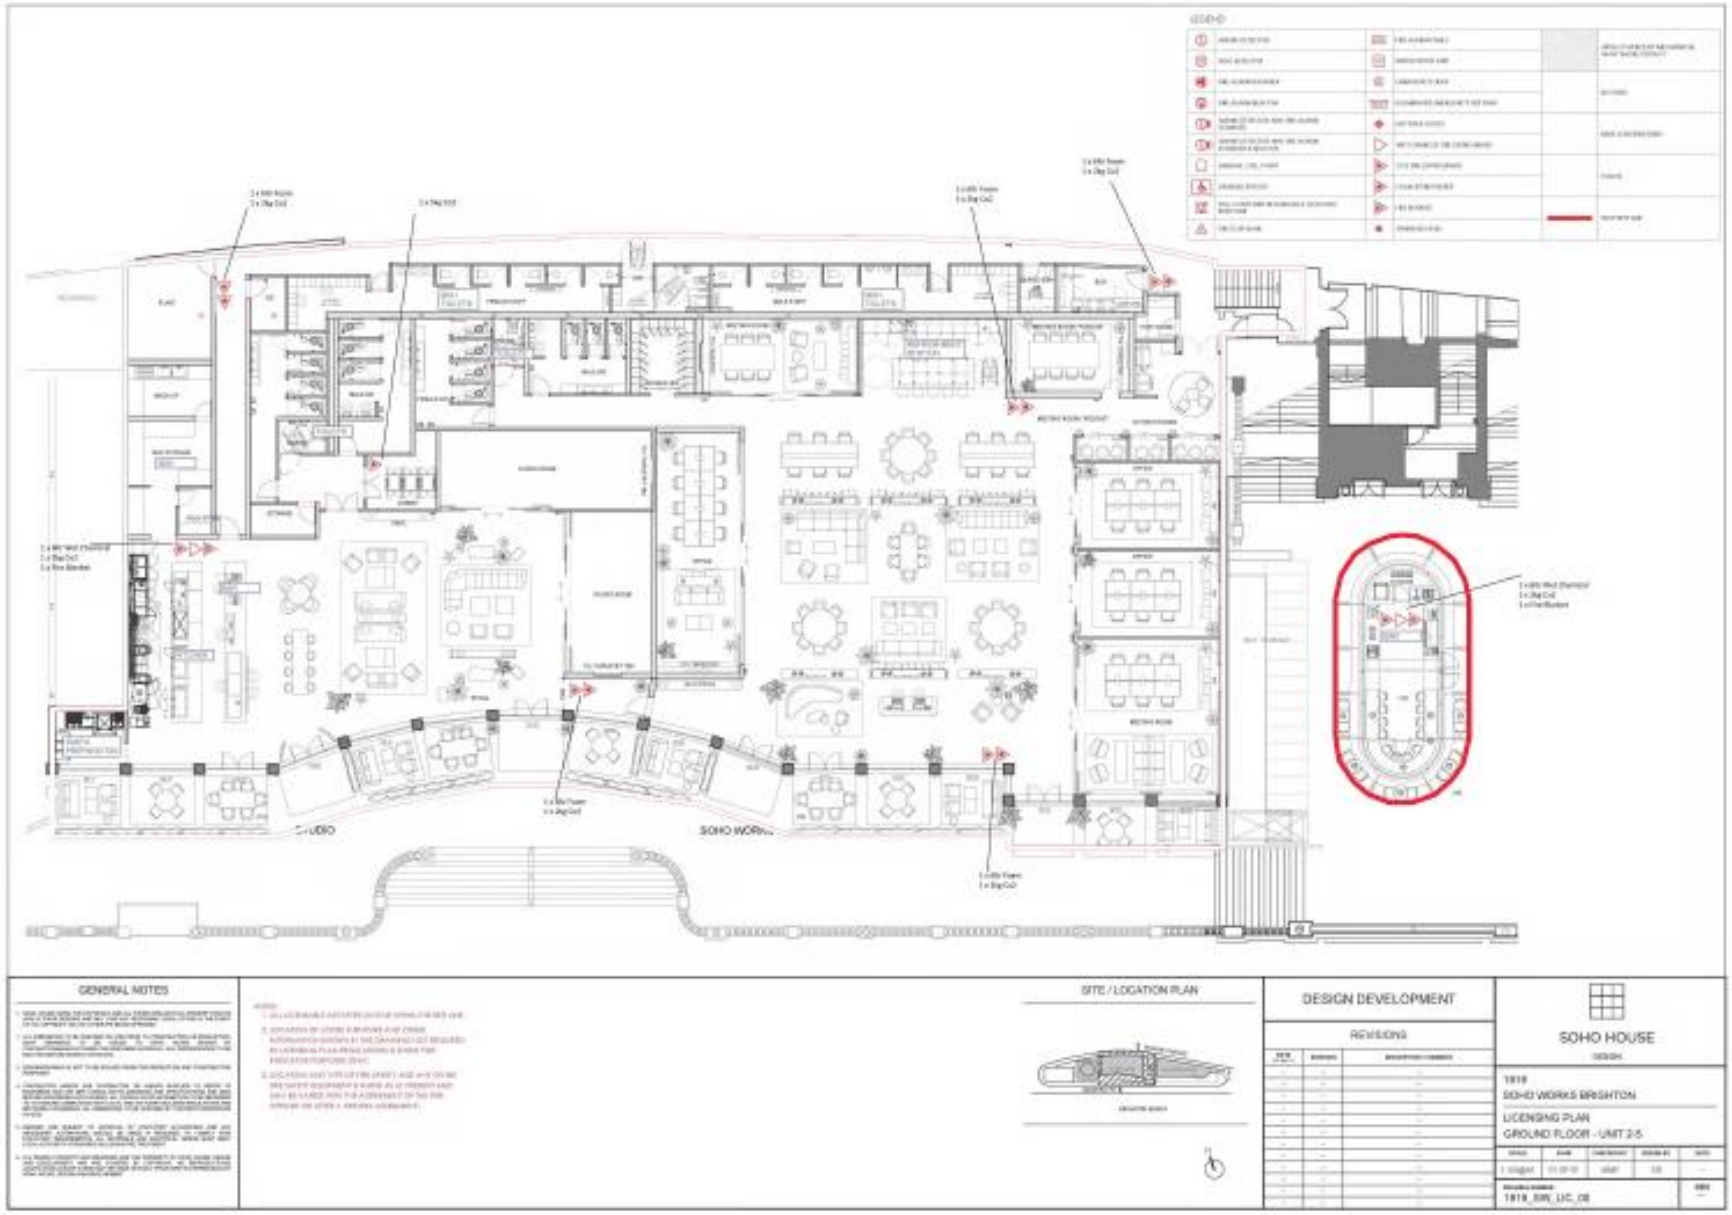
GENERAL NOTES
SITE / LOCATION PLAN
DESIGN DEVELOPMENT
SOHO HOUSE
1918
SOHO WORKS BRIGHTON
LICENSING PLAN
GROUND FLOOR - UNIT 2-5