Appendix E.3

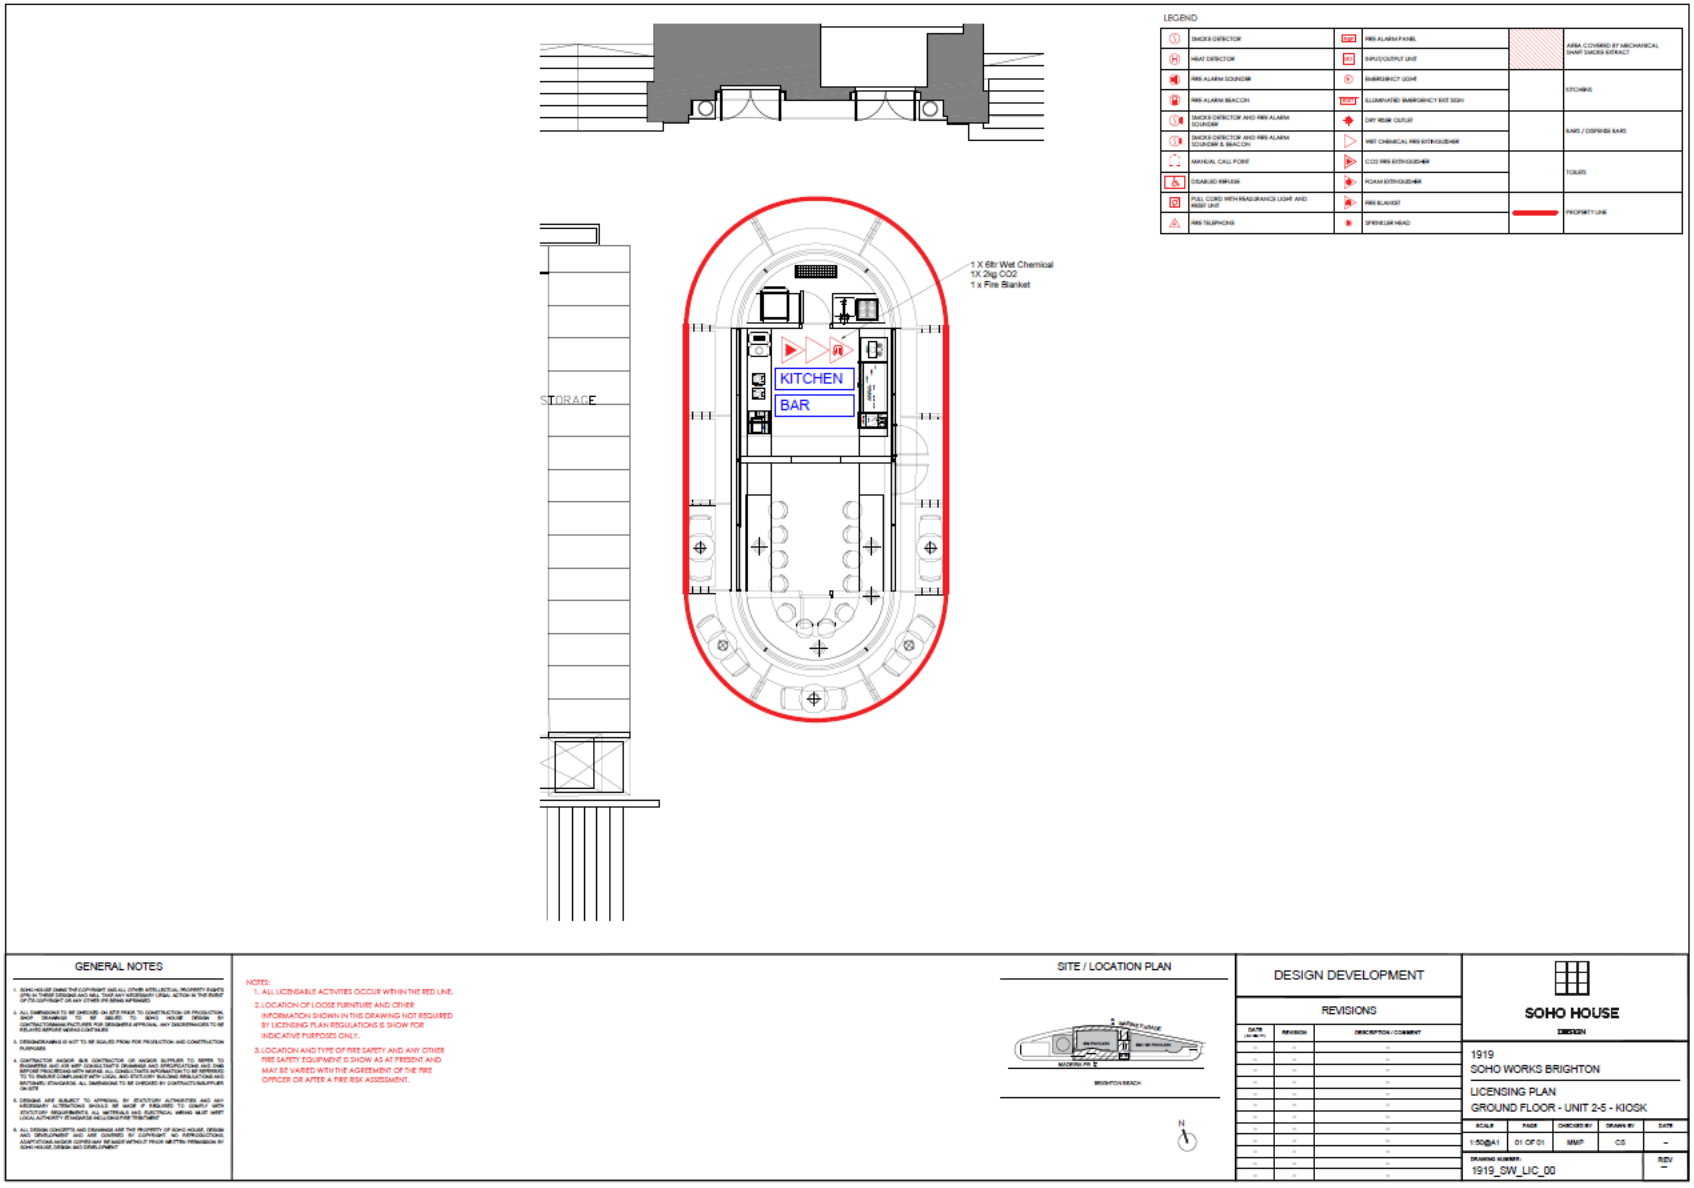
LEGEND
STORAGE
KITCHEN
BAR
1 X 6ltr Wet Chemical
1X 2kg CO2
1 x Fire Blanket
GENERAL NOTES
NOTES:
1. ALL LICENSABLE ACTIVITIES OCCUR WITHIN THE RED LINE.
2. LOCATION OF LOOSE FURNITURE AND OTHER INFORMATION SHOWN IN THIS DRAWING NOT REQUIRED BY LICENSING PLAN REGULATIONS IS SHOW FOR INDICATIVE PURPOSES ONLY.
3. LOCATION AND TYPE OF FIRE SAFETY AND ANY OTHER FIRE SAFETY EQUIPMENT IS SHOW AS AT PRESENT AND MAY BE VARIED WITH THE AGREEMENT OF THE FIRE OFFICER OR AFTER A FIRE RISK ASSESSMENT.
SITE / LOCATION PLAN
DESIGN DEVELOPMENT
REVISIONS
SOHO HOUSE
1919
SOHO WORKS BRIGHTON
LICENSING PLAN
GROUND FLOOR - UNIT 2-5 - KIOSK
1919_SW_LIC_00