Photos taken 22nd October 2010

101

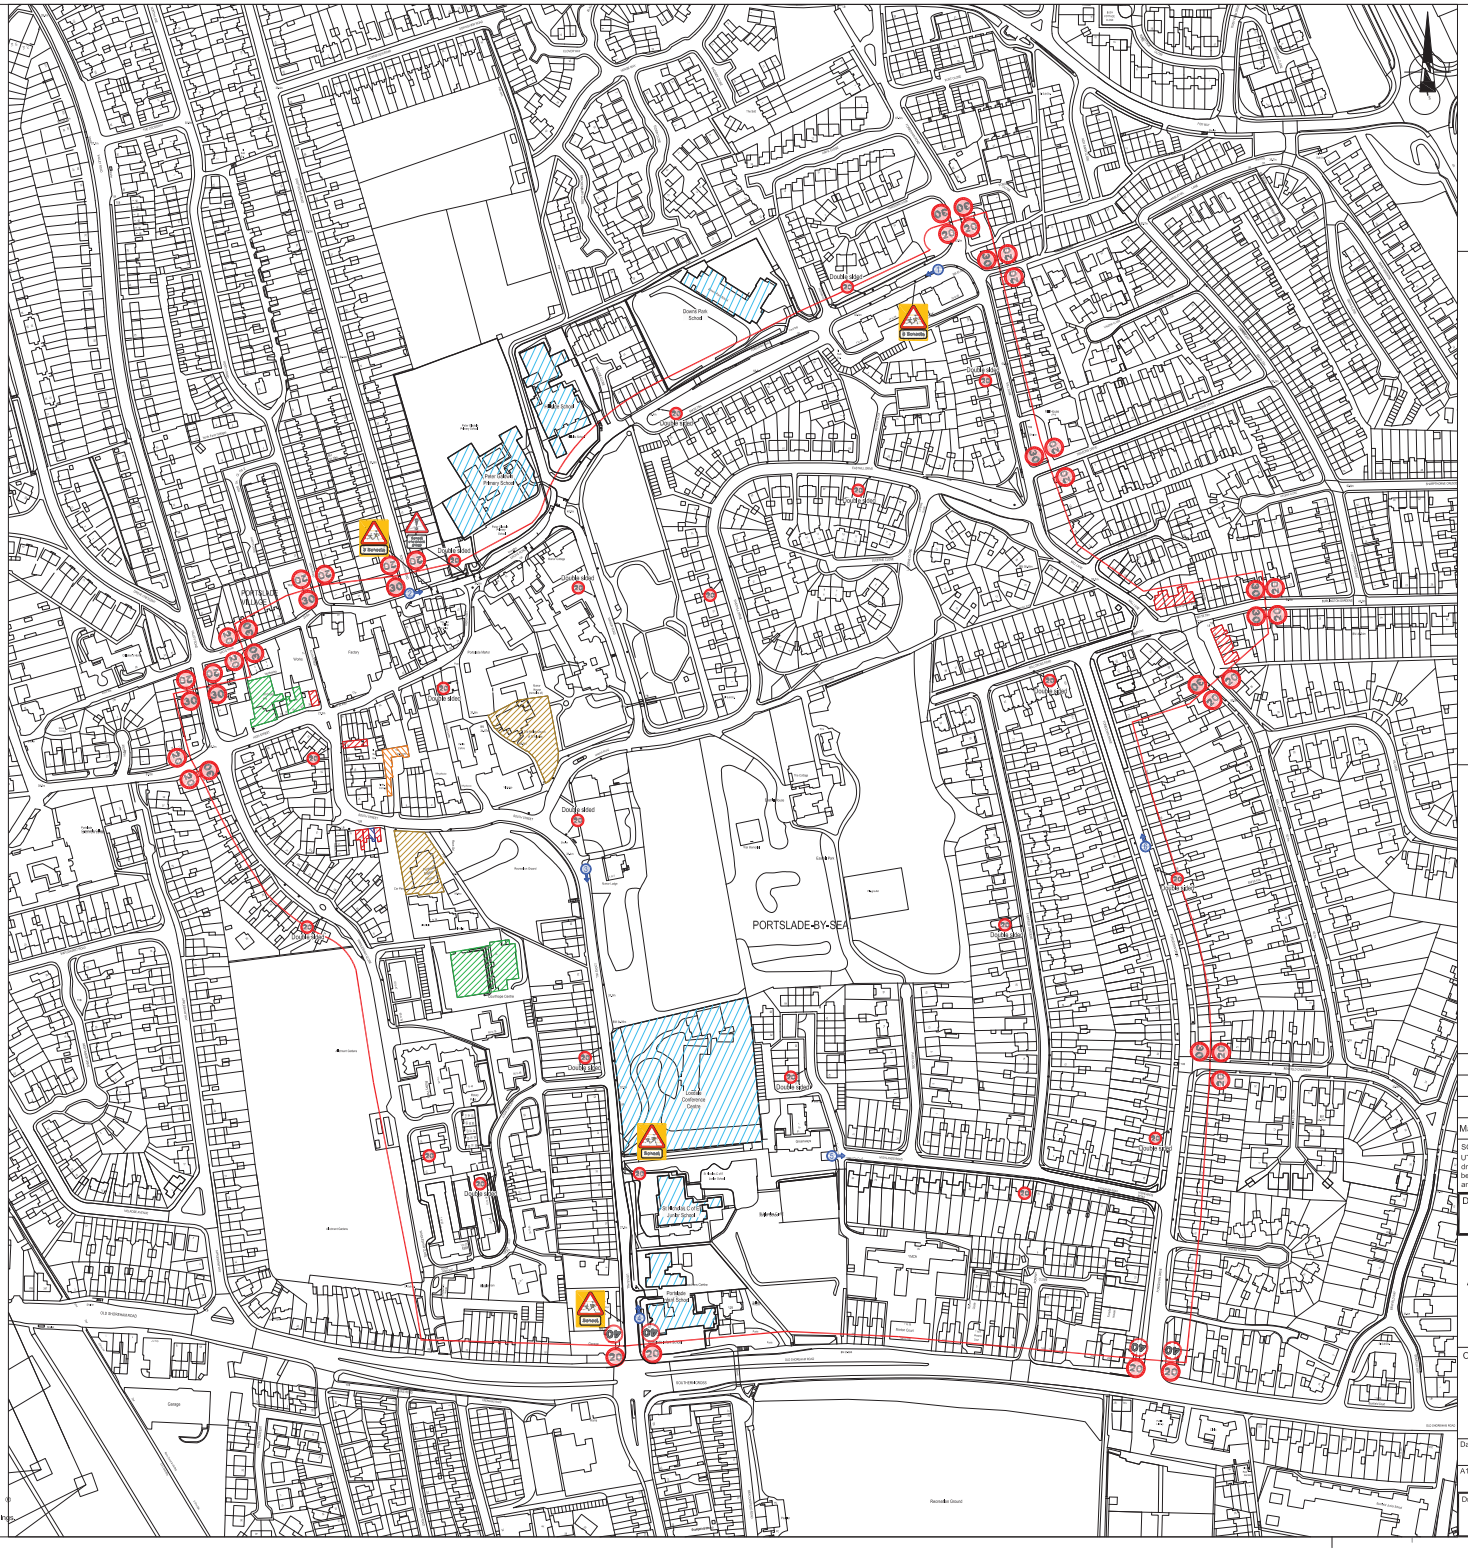

Reproduced from/based upon Ordnance Survey material with the permission of Ordnance Survey © on behalf of The Controller of Her Majesty's Stationery Office. © Crown Copyright. Unauthorised reproduction infringes Crown Copyright and may lead to prosecution or civil proceedings. Licence No. ??????????? Year of Publication ???? Owner/Purchaser of Mapping ?

Information:

All signs are variations of Diag.670 (TSRGD)

Signs are placed back to back 200m or less on alternate sides of the carriageway.

20 mph repeater signs are located on existing lighting columns or sign posts

Sign Measurements:

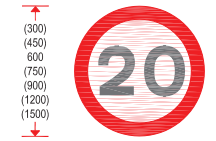

Size of terminal sign (other than at junctions):
Single carriageway or one-way road with an approach speed of 30mph - 600mm

Size of terminal sign (at junctions):
Single carriageway or one-way road with an approach speed of 30mph - 600mm
Single carriageway or one-way road with an approach speed of 40mph - 600mm

Size of repeater sign:
20mph speed limit - 300mm

Key:

- Education
- Retail
- Commerical
- Leisure
- Religion
- Resturante / Takeway

Local Retail Areas

Mill Lane:
- JP Photographic LTD
- AR Evans Heating & Plumbing
- Beautyworks
- Uppercuts
- Shorelife Mill Lane Newsagents
- The Pizza Mill
- Abraami Convenience Store
- Ye Olde Bakers Shop

High Street/South Street:
- Old Village Dental Care
- Sinnott Green Estate Agents
- Newsagents
- Post Offfice
- Ladbrokes
- The Village Fish Bar
- The Village Hair Saloon
- Portslade Baptist Church

Mark	Revision	Drawn	Date	Chkd

SCALING NOTE: Do not scale from this drawing. If in doubt, ask.
UTILITIES NOTE: The position of any existing public or private sewers, utility services, plant or apparatus shown on this drawing is believed to be correct, but no warranty to this is expressed or implied. Other such plant or apparatus may also be present but not shown. The Contractor is therefore advised to undertake his own investigation where the presence of any existing sewers, services, plant or apparatus may affect his operations.

Drawing Issue Status

DRAFT

BHCC, SPEED LIMIT REVIEW
AREA 3
PORTSLADE SCHOOLS

Client: Brighton & Hove City Council

Date of 1st Issue	Drawn by
	GW
A1 Scale	Checked by
1:2000	CB

Drawing Number: 21930/007/003
Revision: -

peterbrett
Offices throughout the UK, continental Europe, Africa and Asia
www.peterbrett.com
© Peter Brett Associates LLP
READING
Tel: 0118 950 0761 Fax: 0118 959 7498