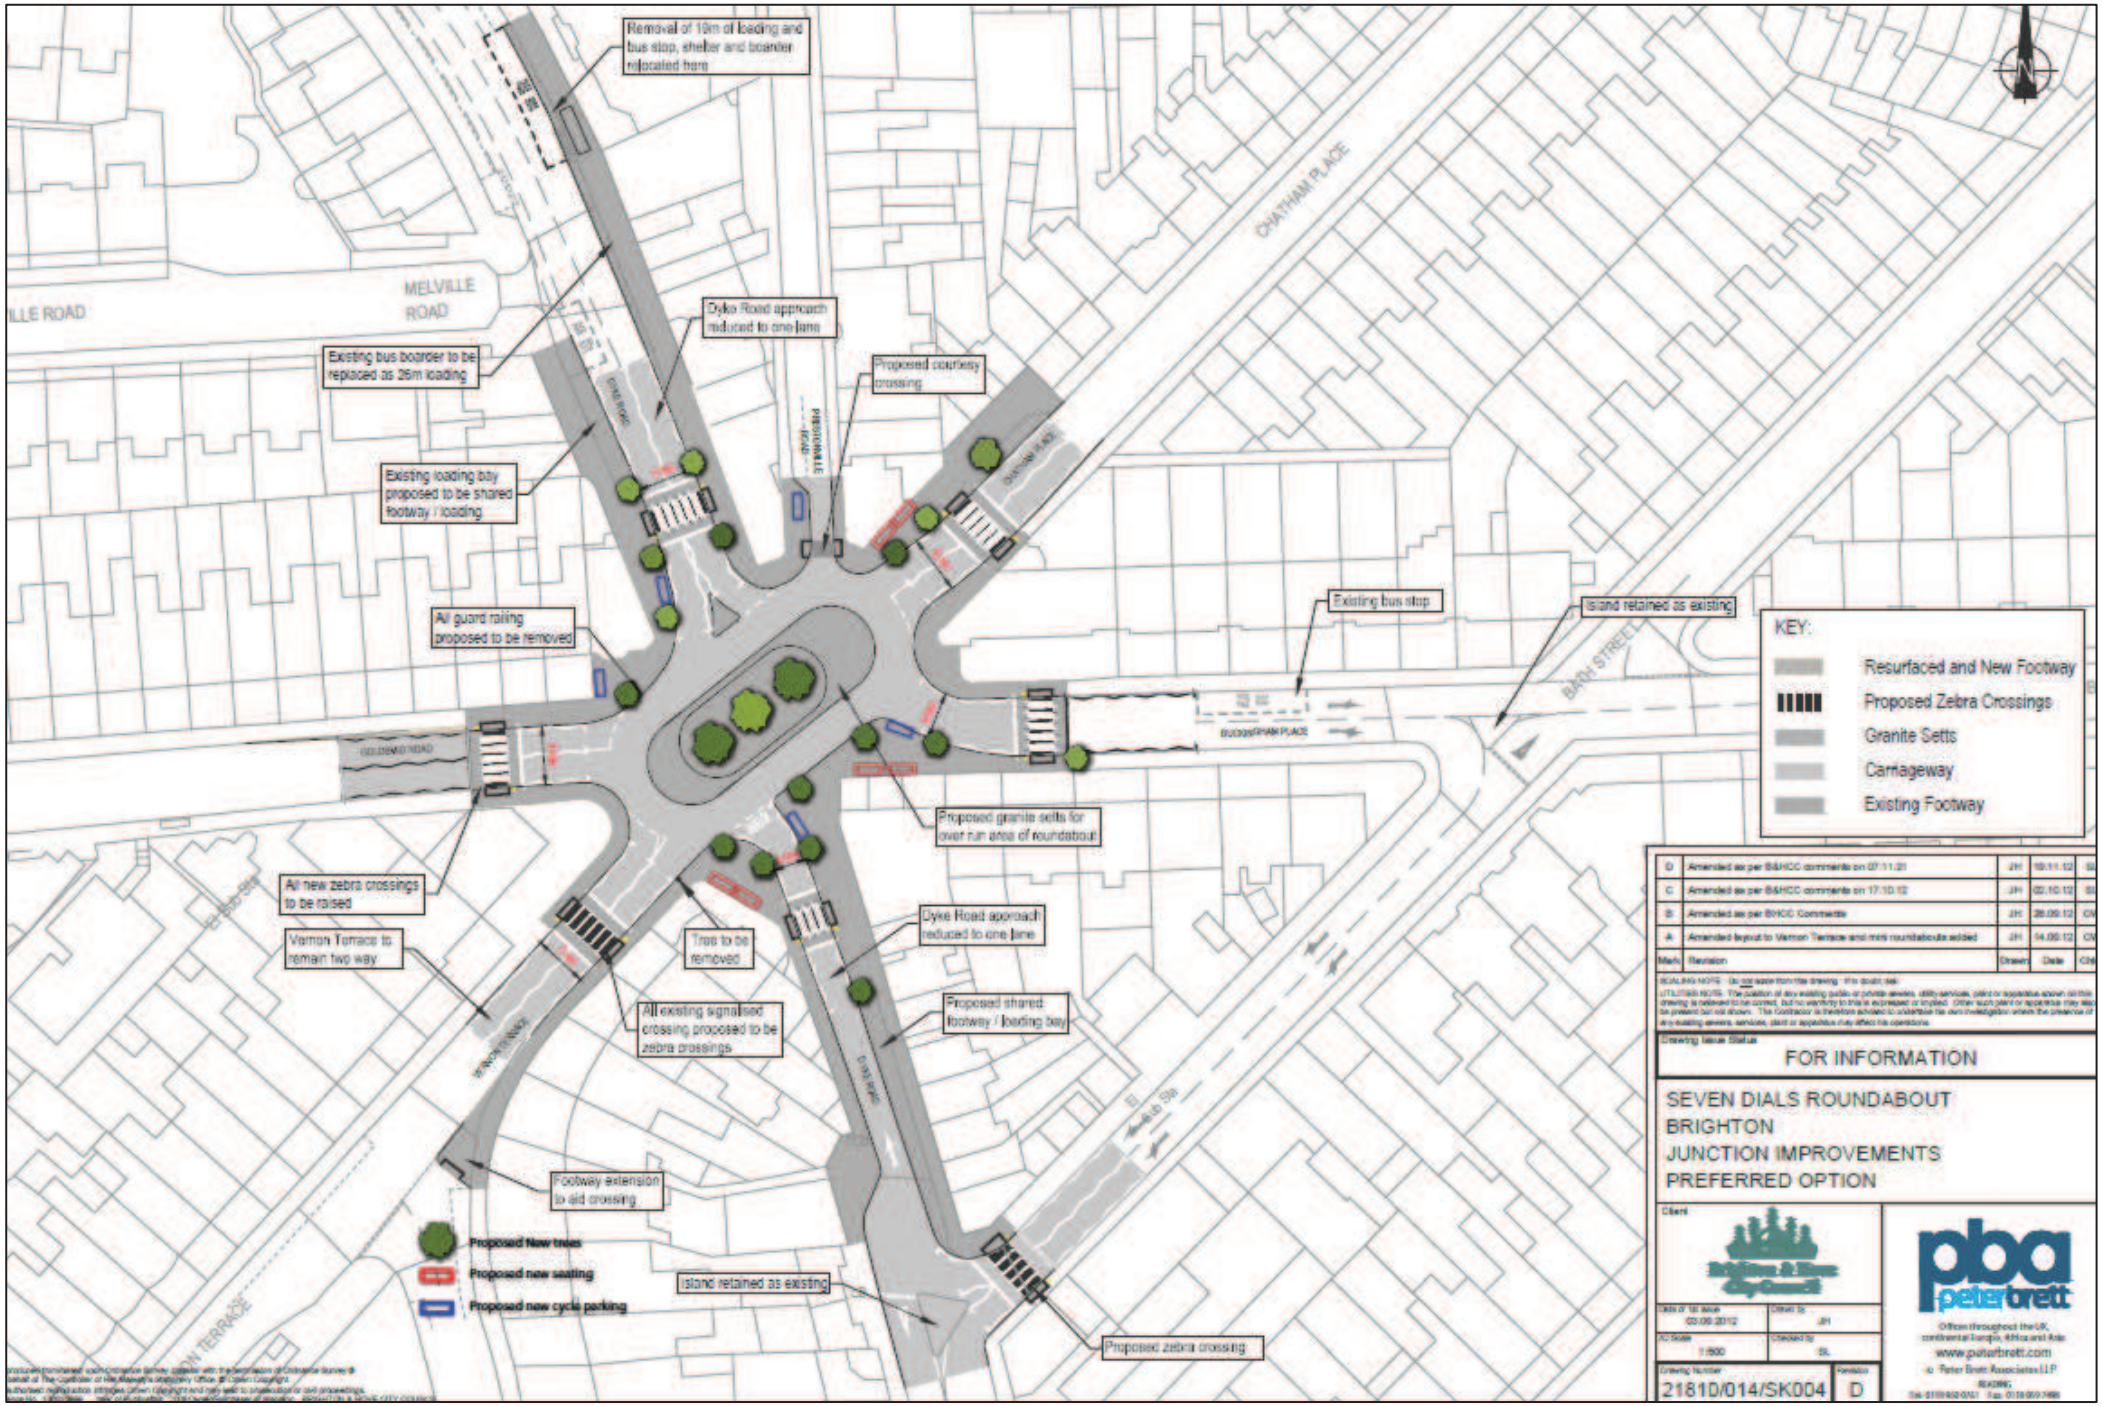Appendix 1 – Approved Scheme Layout Plan