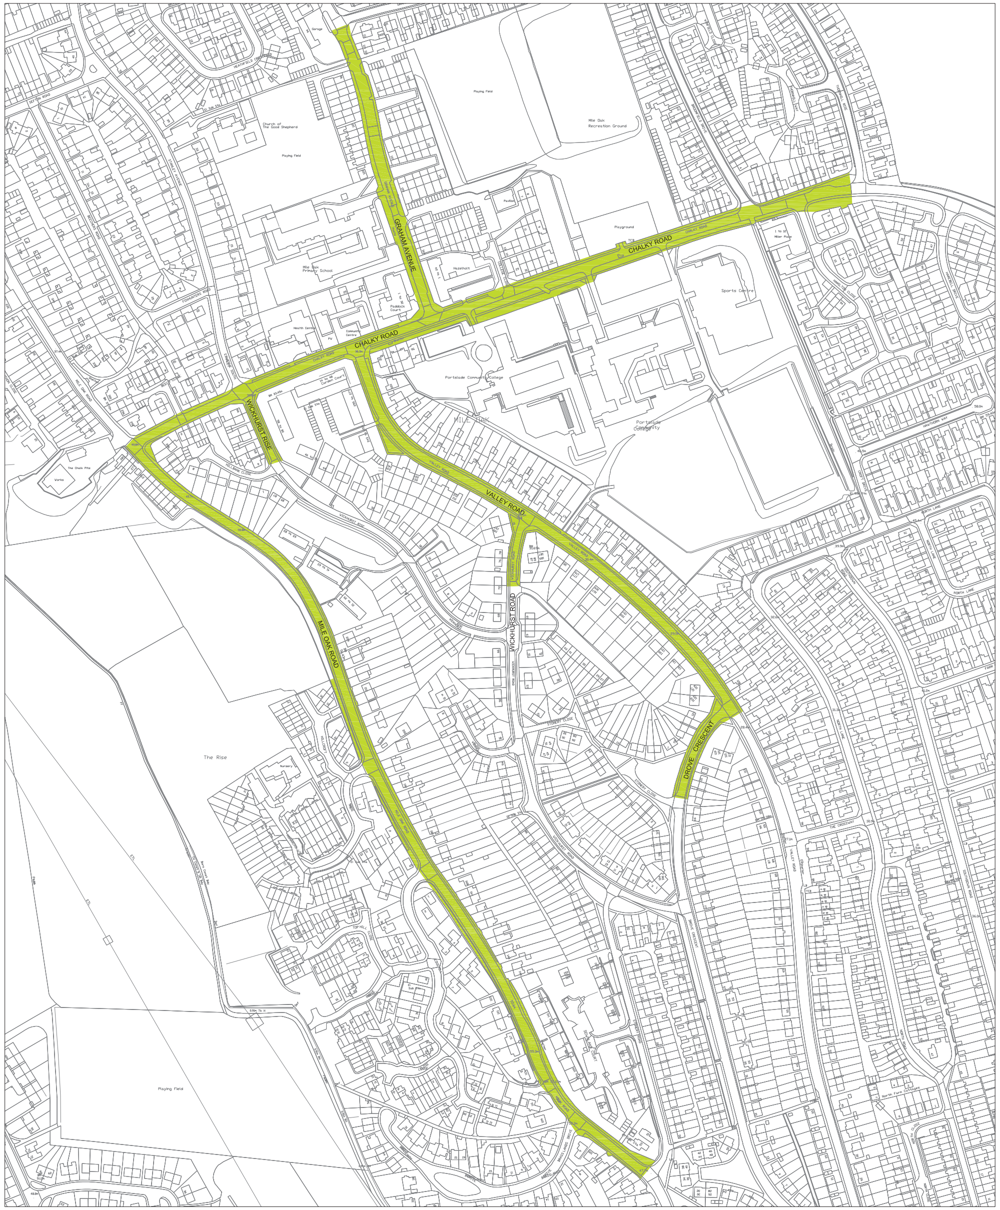

MILE OAK

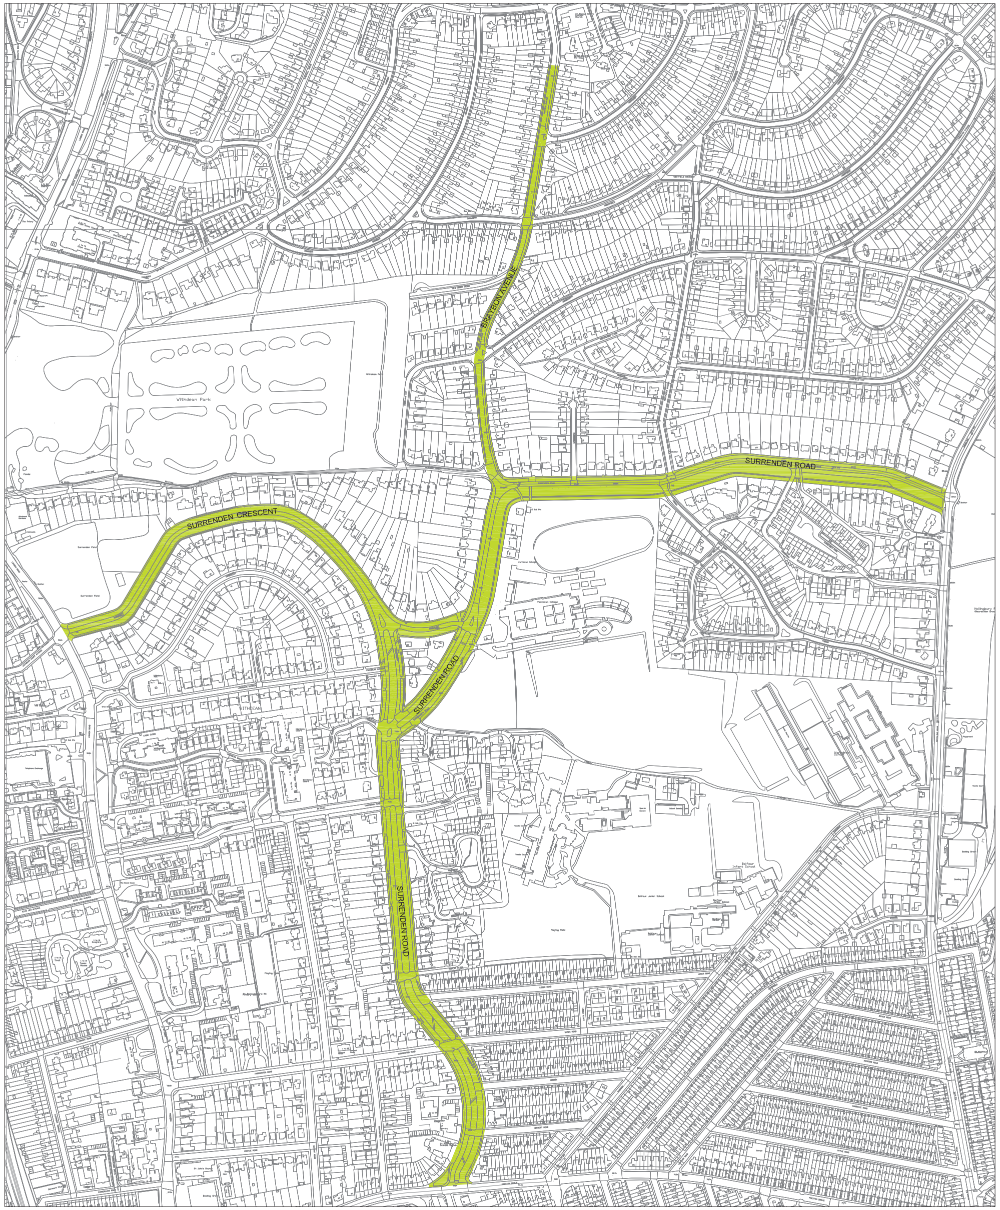

SURRENDEN AREA

Project :	HIGHWAY VERGE AND FOOTWAY PARKING ENFORCEMENT PROPOSALS	TRANSPORT / PARKING STRATEGY	Scale : N.T.S.
Title :	APPENDIX E		Date : DEC'12
			Drawn : P.T.
			Drawing Number : B&H/VERGE/003A

Brighton & Hove City Council

© Crown Copyright. Licence: 100020999. Brighton & Hove City Council, 2013.