PLAN 3 - Concept Design (South)
Dyke Road Cycle & Pedestrian Improvements

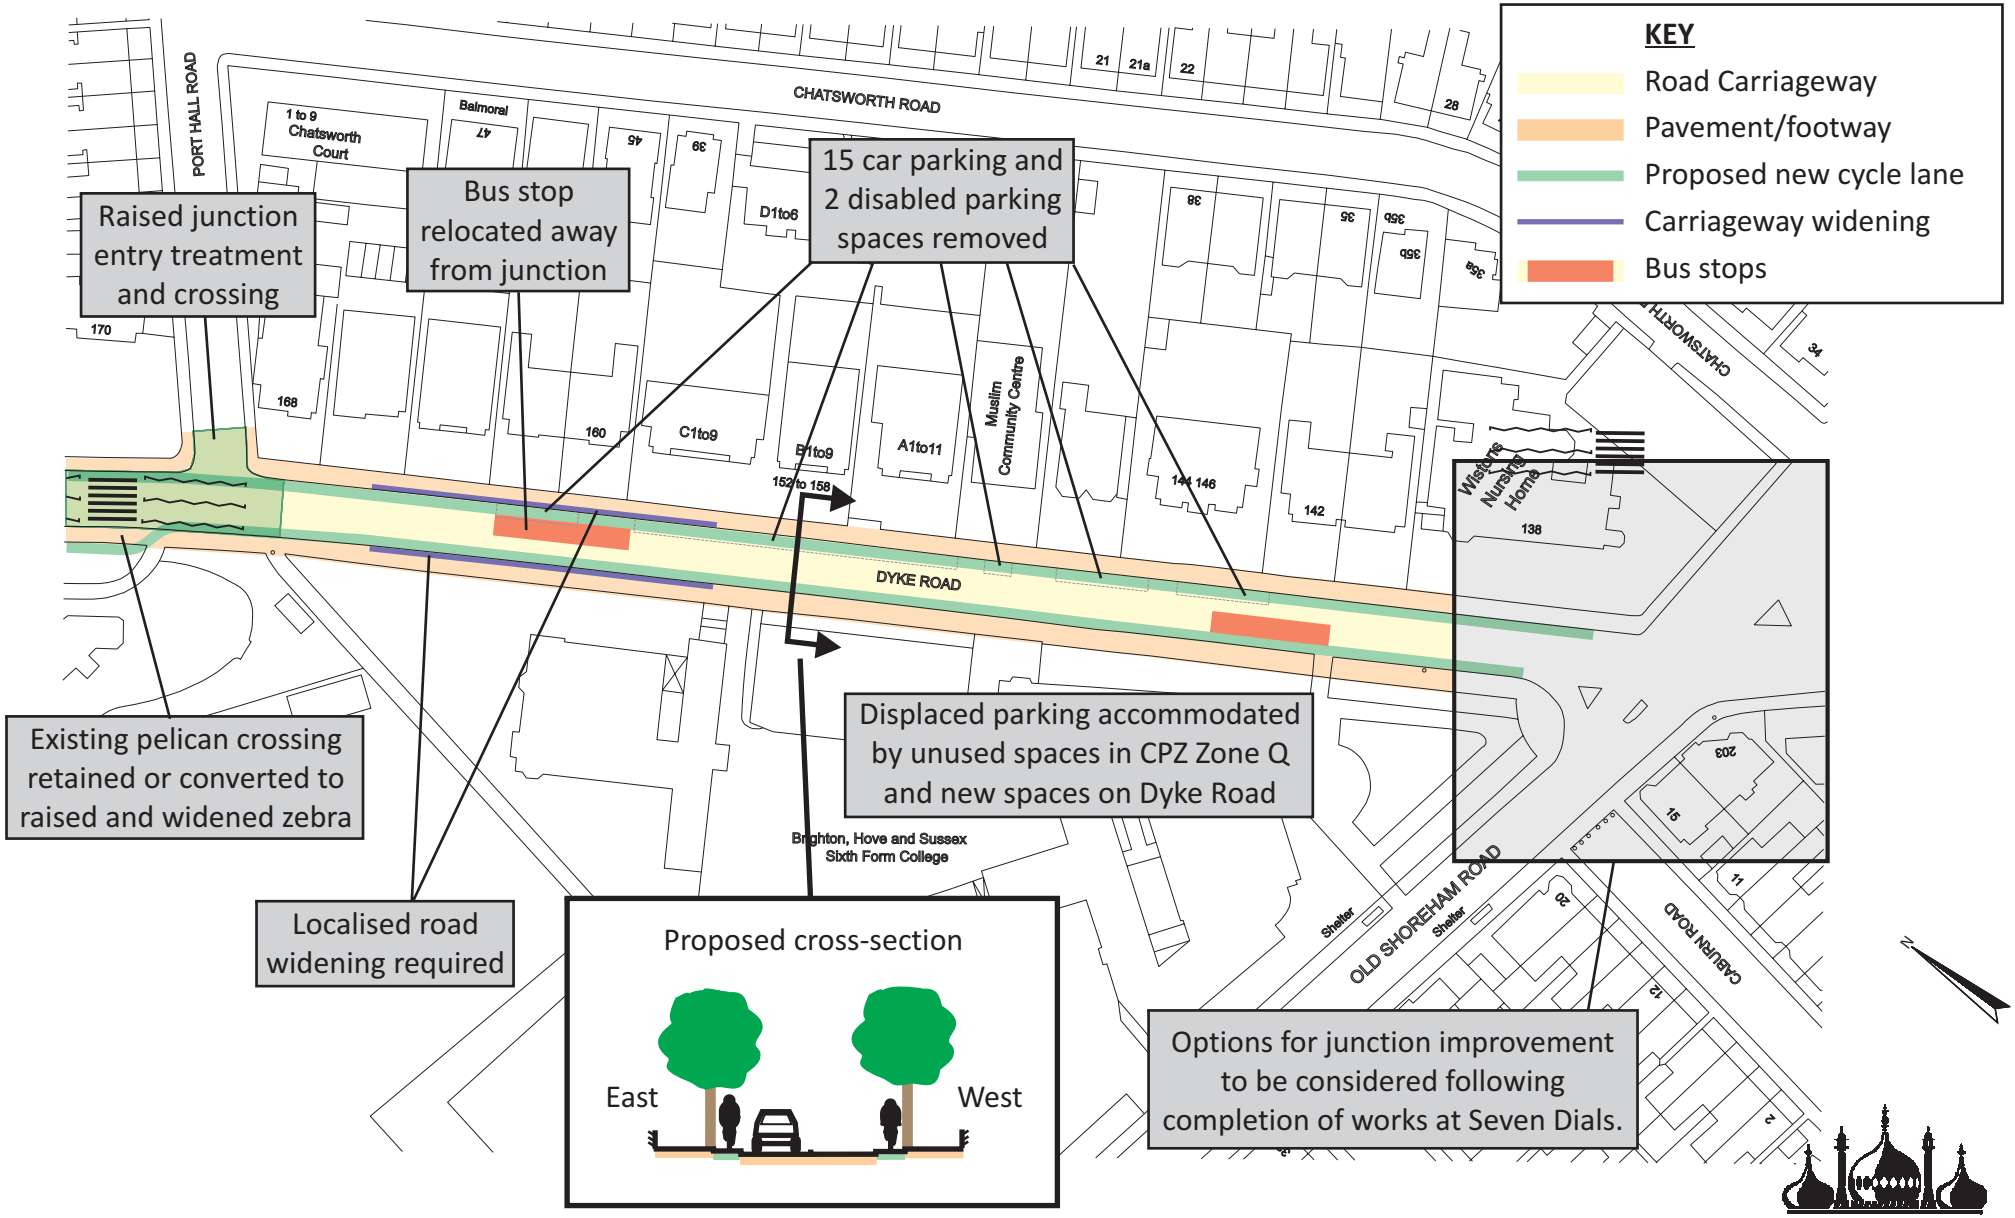

Brighton & Hove City Council

© Crown Copyright. All rights reserved. Licence No. 100020999. Brighton & Hove City Council 2013.